
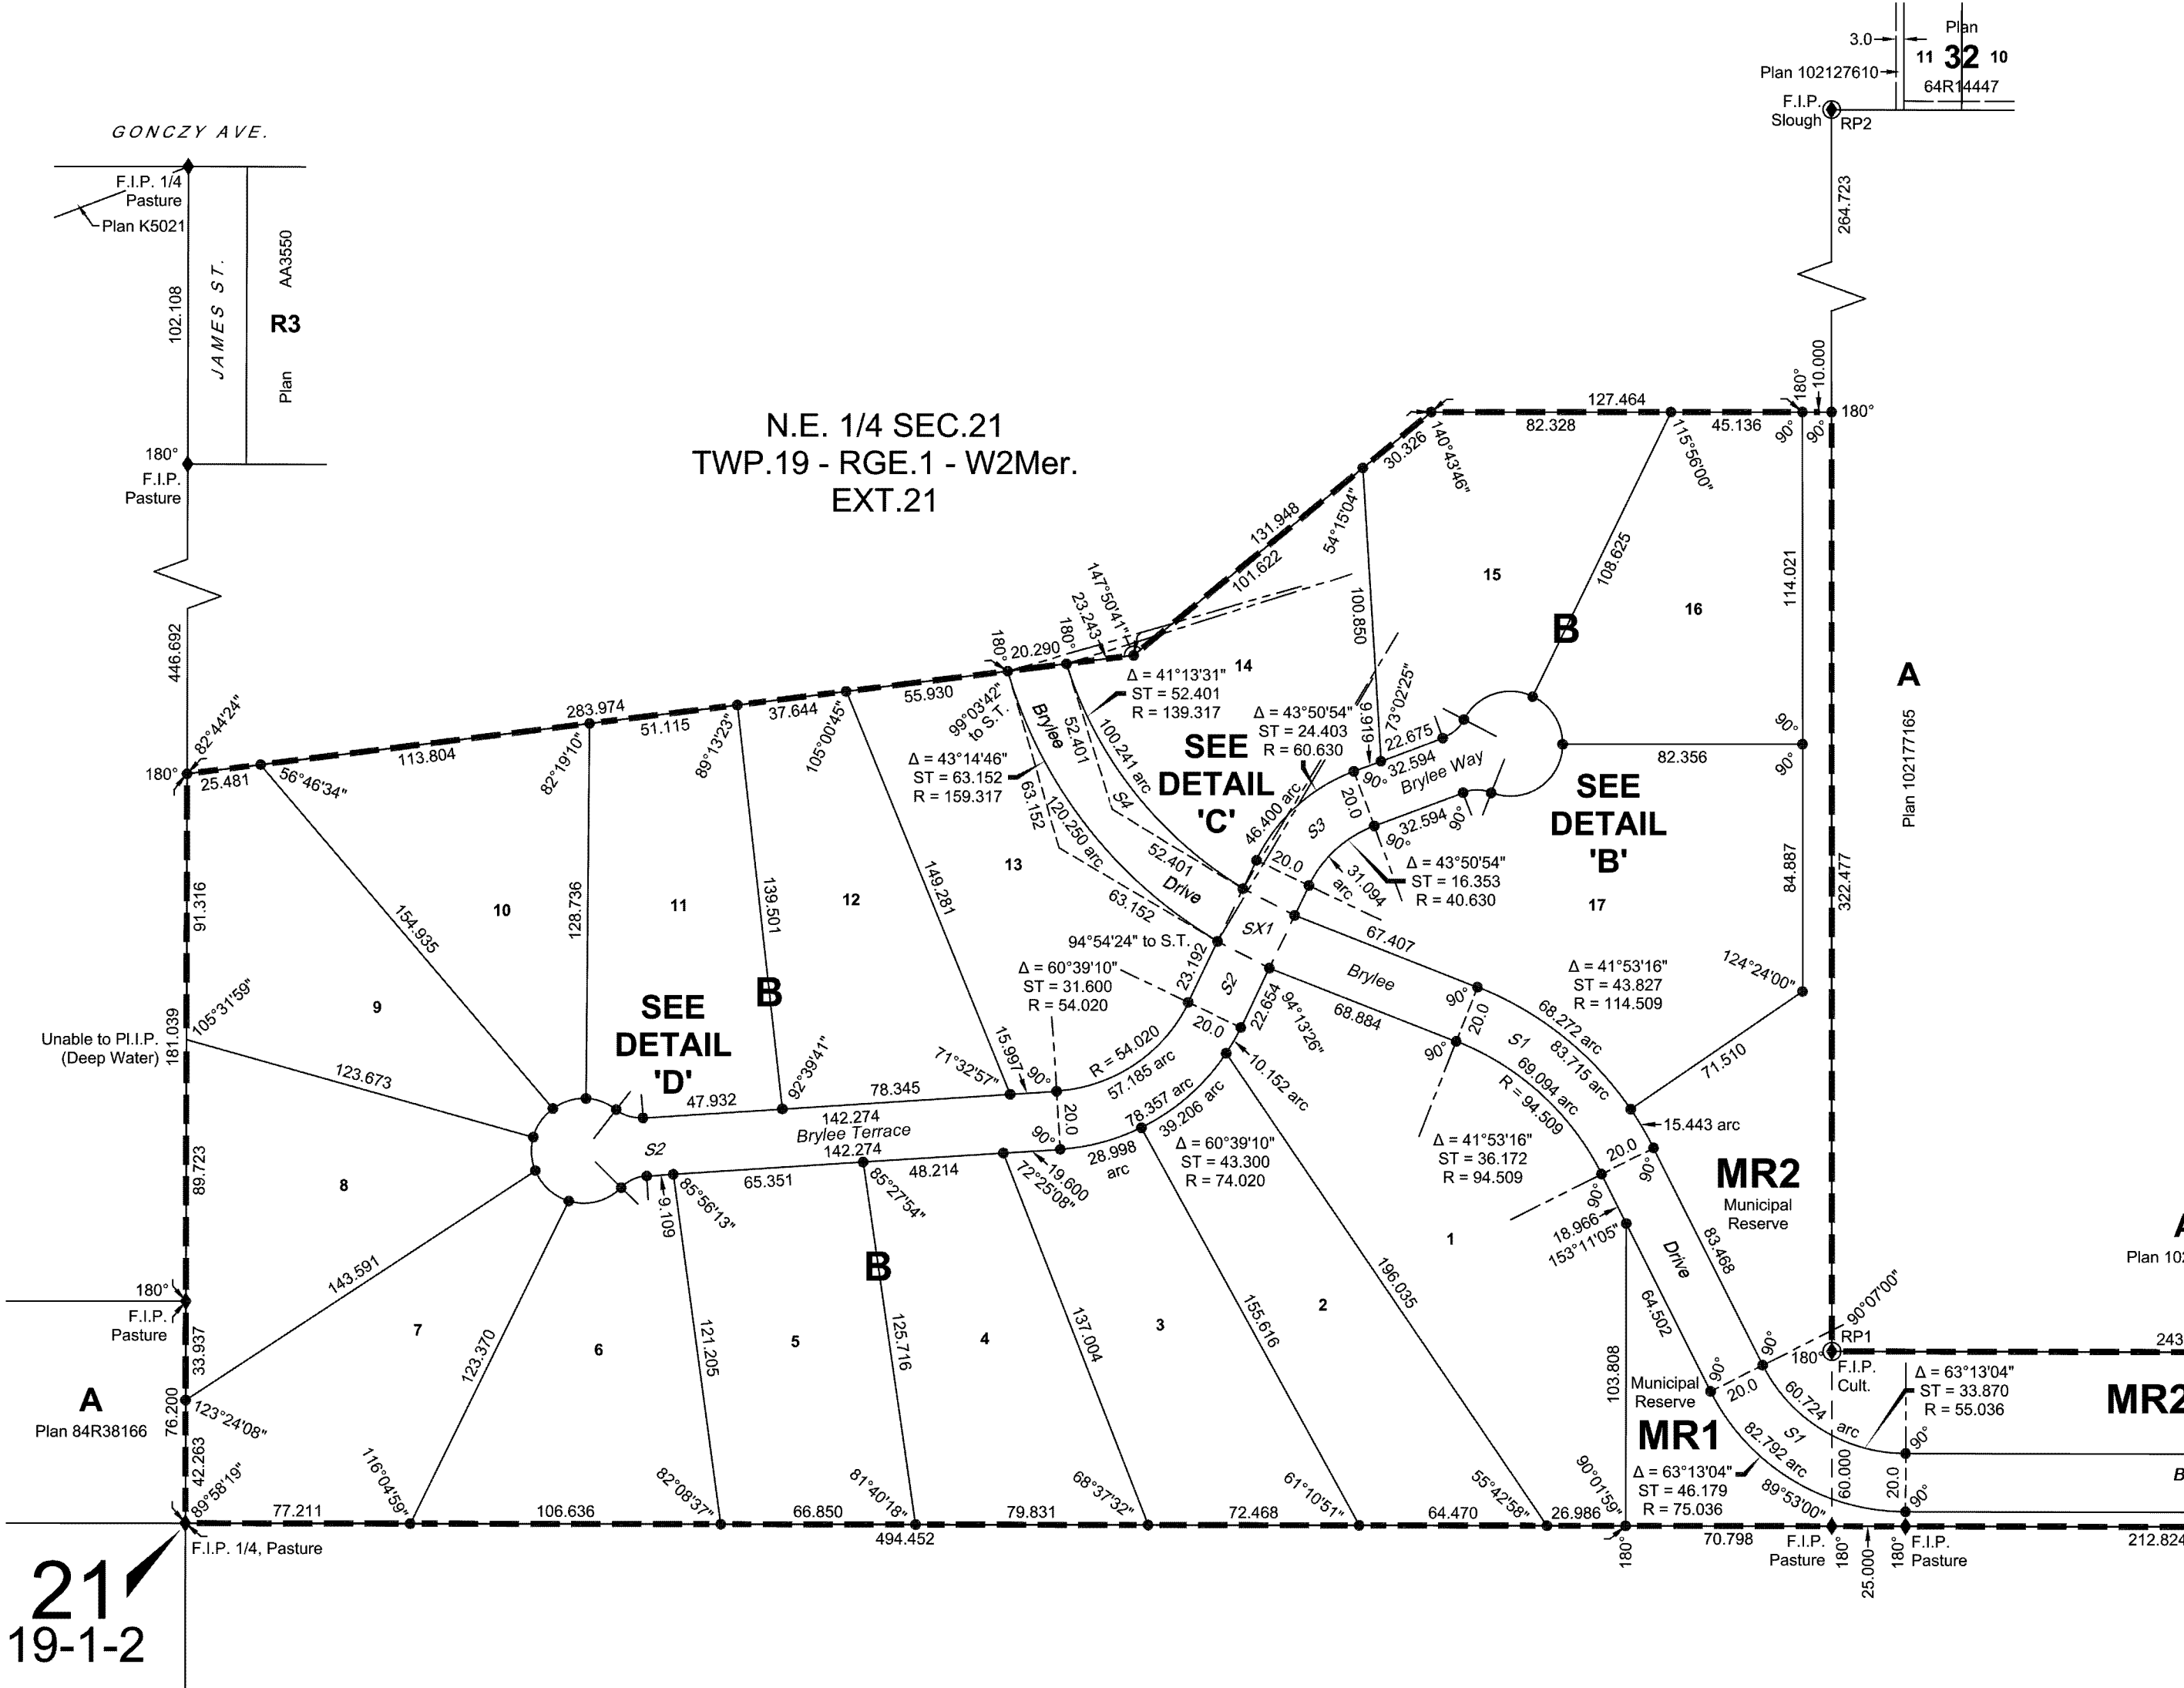
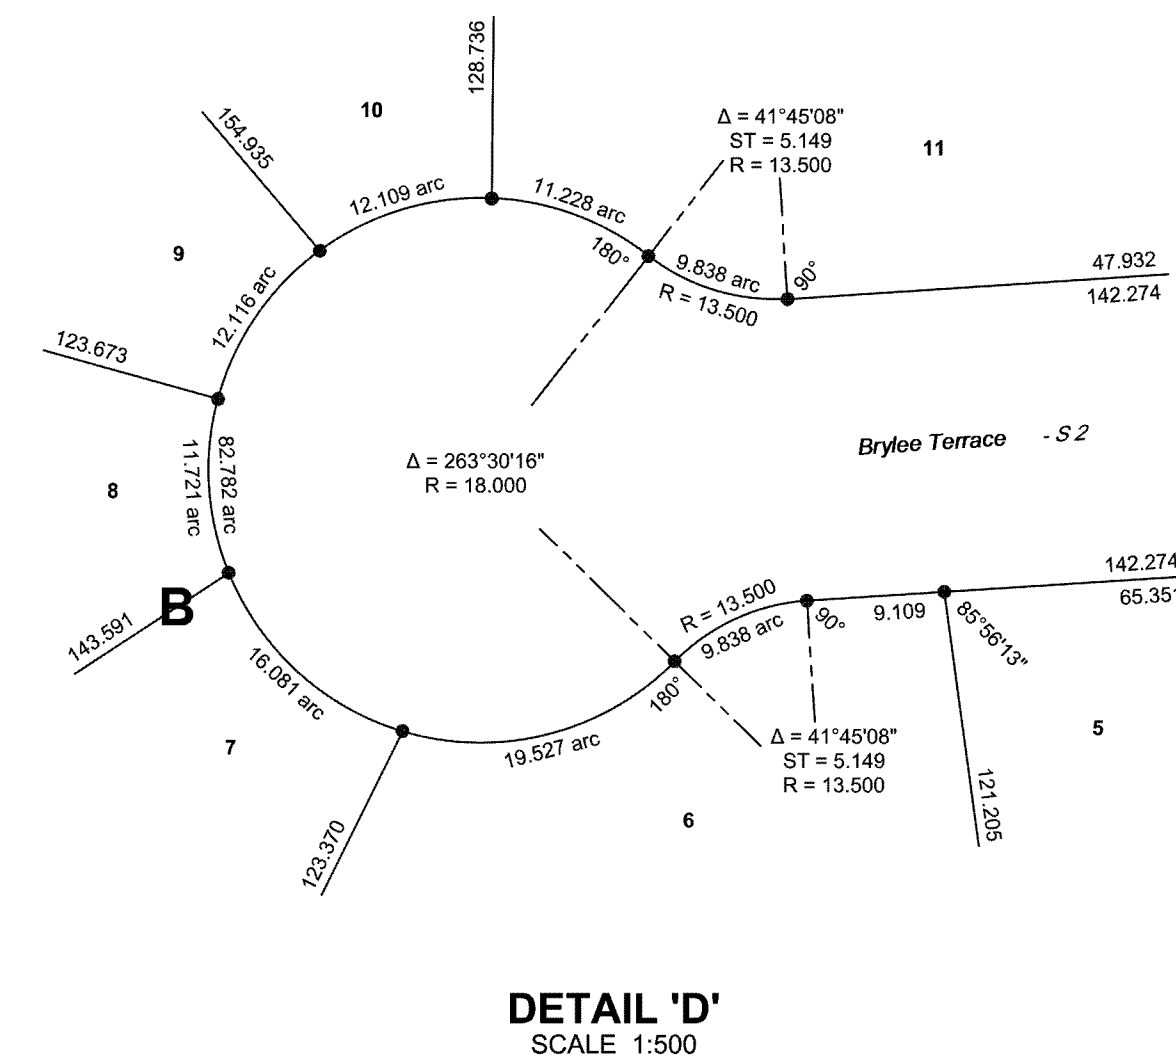
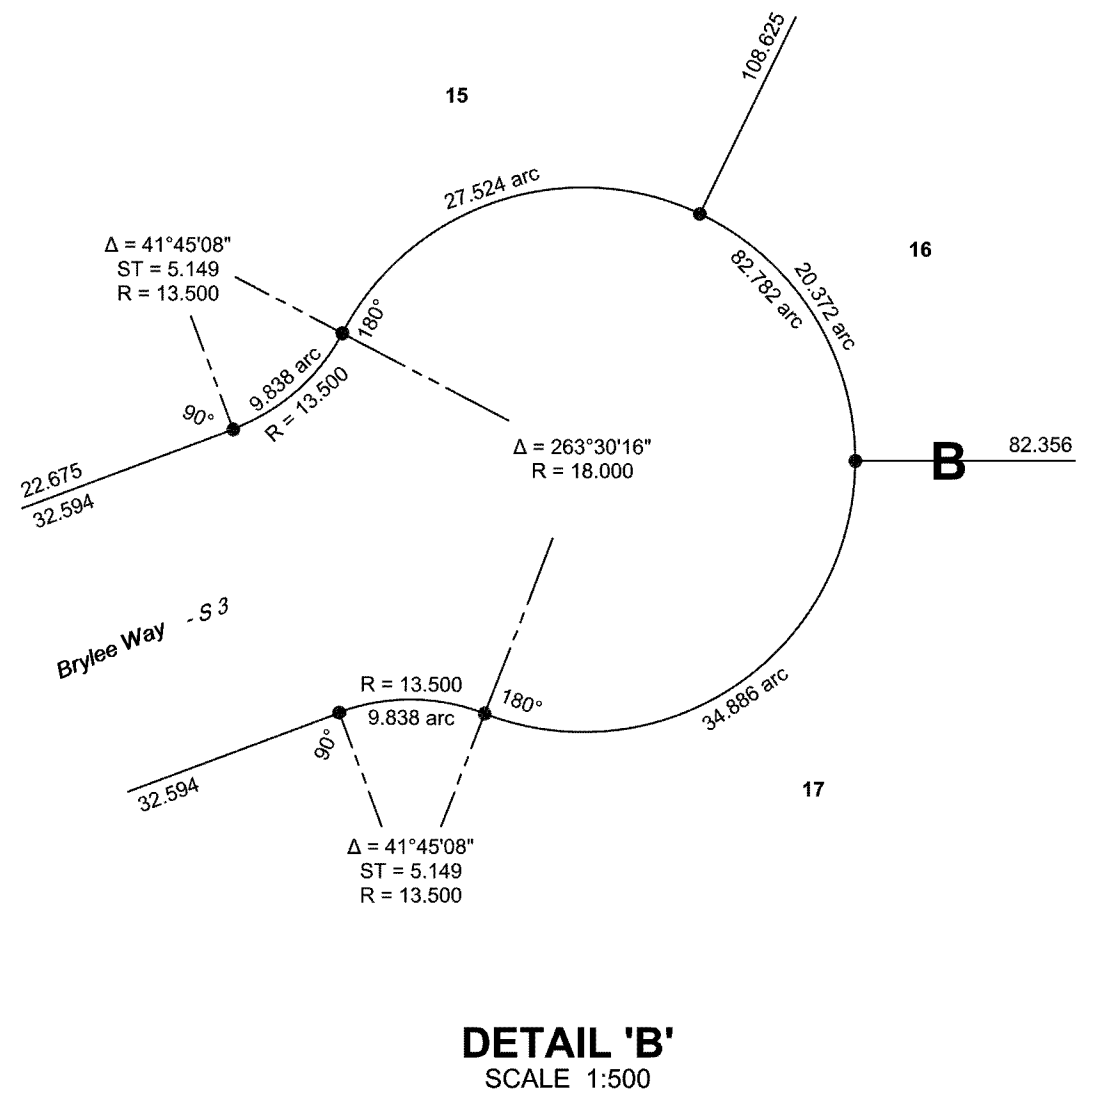
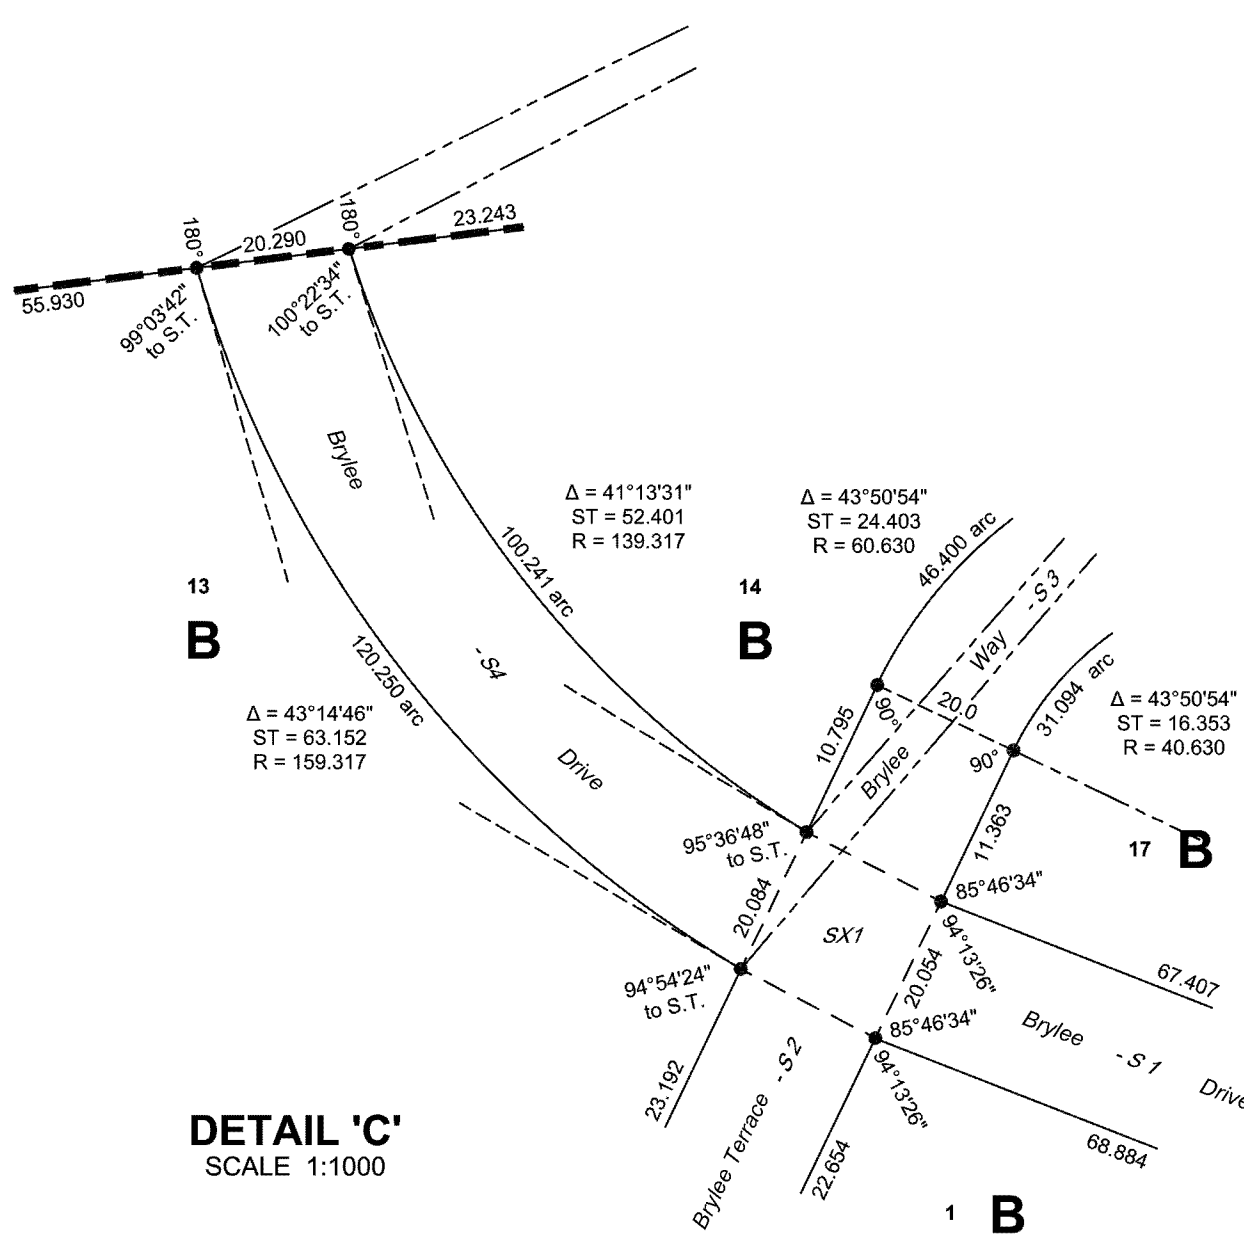
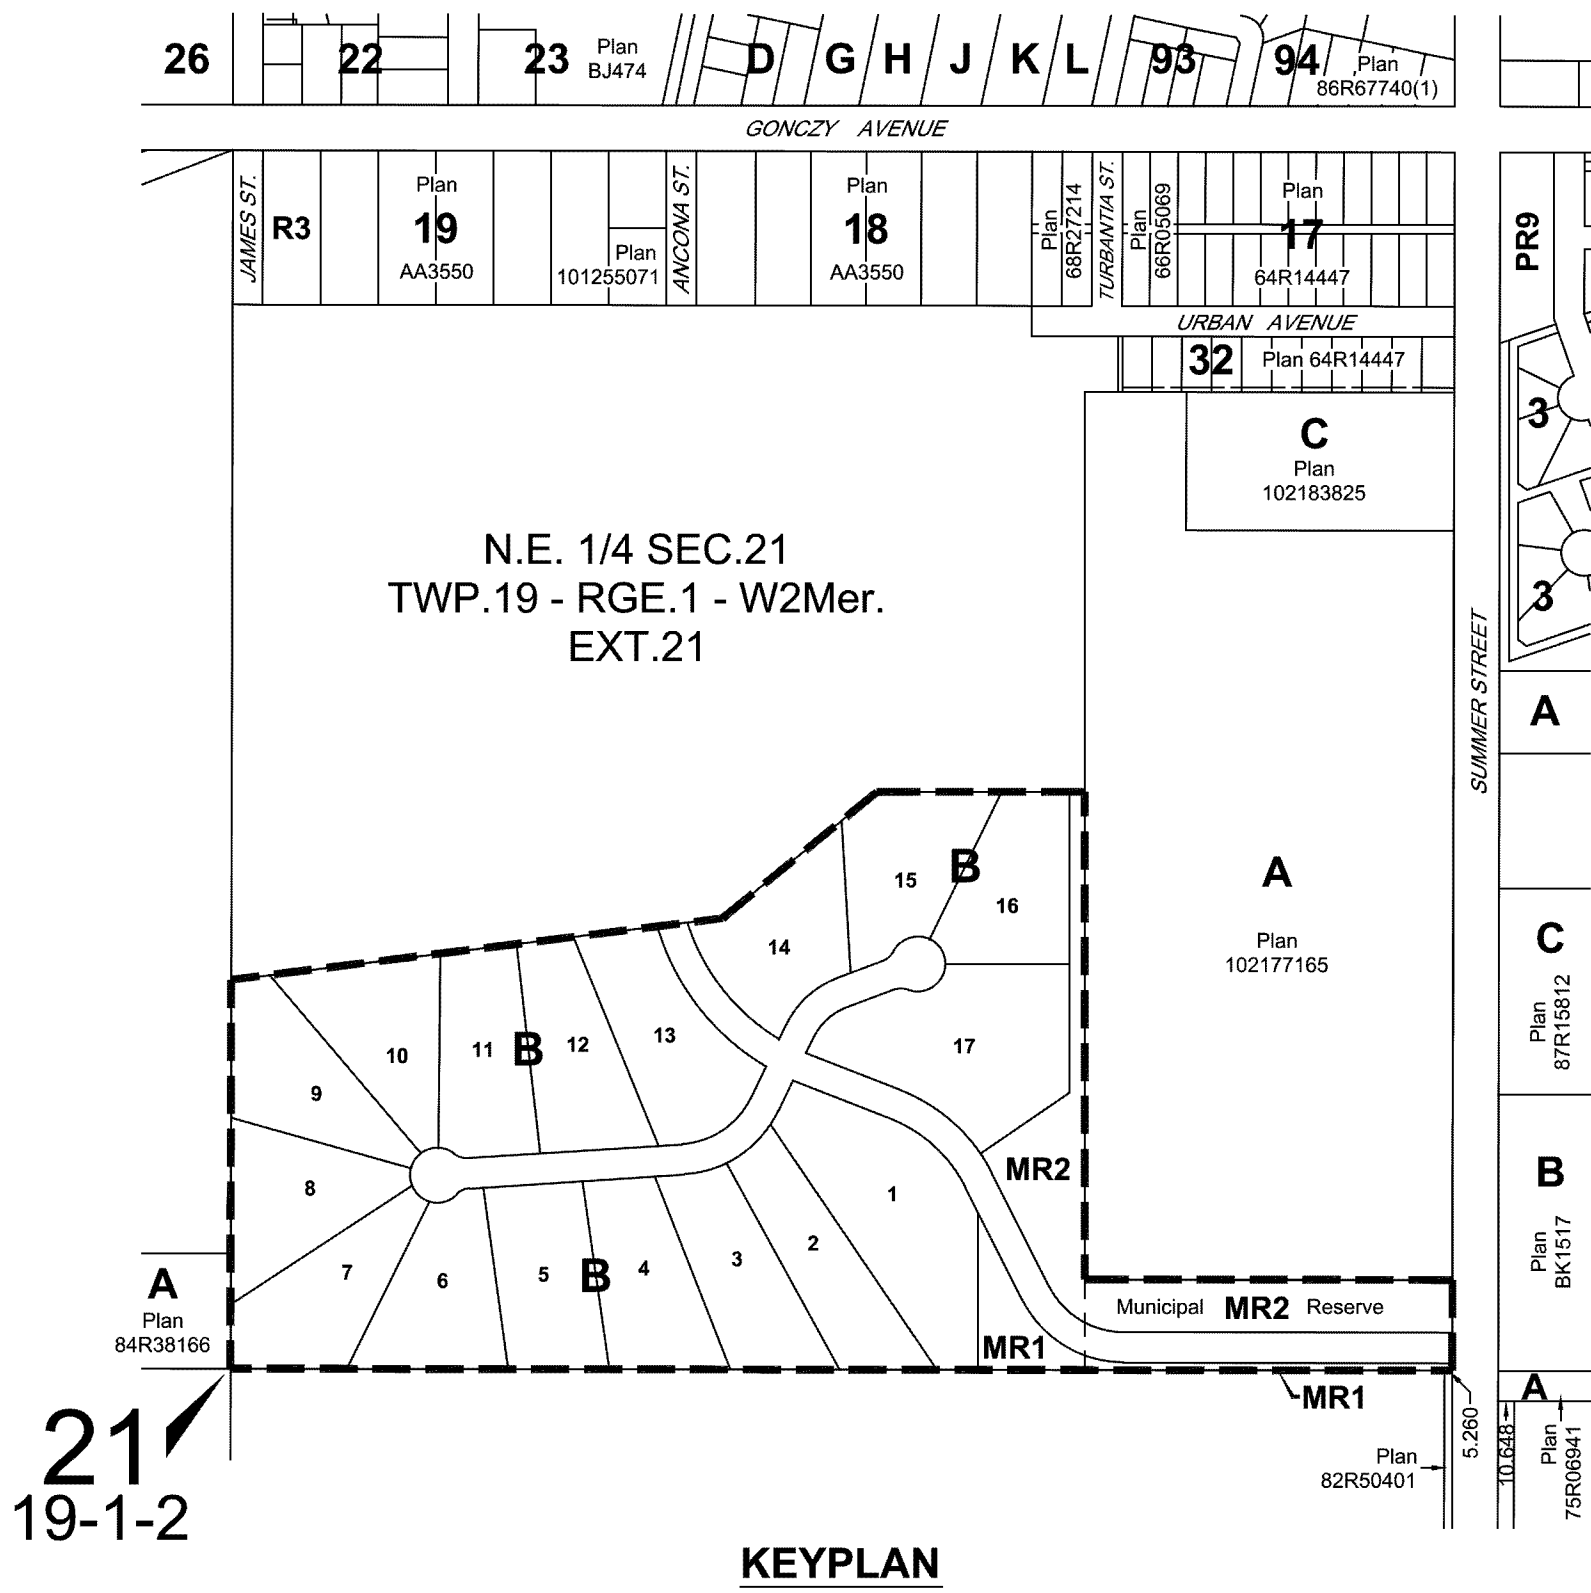


PLAN OF SURVEY
SHOWING
SURFACE SUBDIVISION
OF PART OF
NE.1/4 SECTION 21
AND ALL OF
PARCEL B, PLAN 102177165
WITHIN NE.1/4 SECTION 21
TWP.19 - RGE.1 - W.2Mer.
RM OF FERTILE BELT, NO 183
SASKATCHEWAN
BY: M.M. VANSTONE, S.L.S.
DATE: APRIL, 2014 - SEPTEMBER, 2015
SCALE: 1:2000

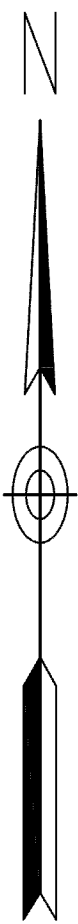

LEGEND

Standard road allowances on this plan are 20.117m in width.
Measurements are in metres and decimals thereof.
The Unique Identifier of S030 has been stamped on all established standard iron posts.
Area to be approved is outlined by a heavy dashed line.
All parcels within the line of approval have an extension 0 unless otherwise shown.
Standard iron posts planted are shown thus - - - - -
Monuments found are shown thus - - - - -
The Datum used: NAD83 (CSRS98)
The Projection used: UTM Zone13N extended
RP1: Northing: 5614166.679; Easting: 706487.440
RP2: Northing: 5614753.415; Easting: 706463.464
RP coordinates were derived on April 7, 2014 AD
Reference points are shown thus - - - - - ○ RP1 ○ RP2
Georeferenced points derived from GNSS observations and processed to the NRCAN PPP service.

DETAIL 'A'
NOT TO SCALE

